DocuSign Envelope ID: C16E1358-D8EA-4831-8BE6-2366AE03ED56

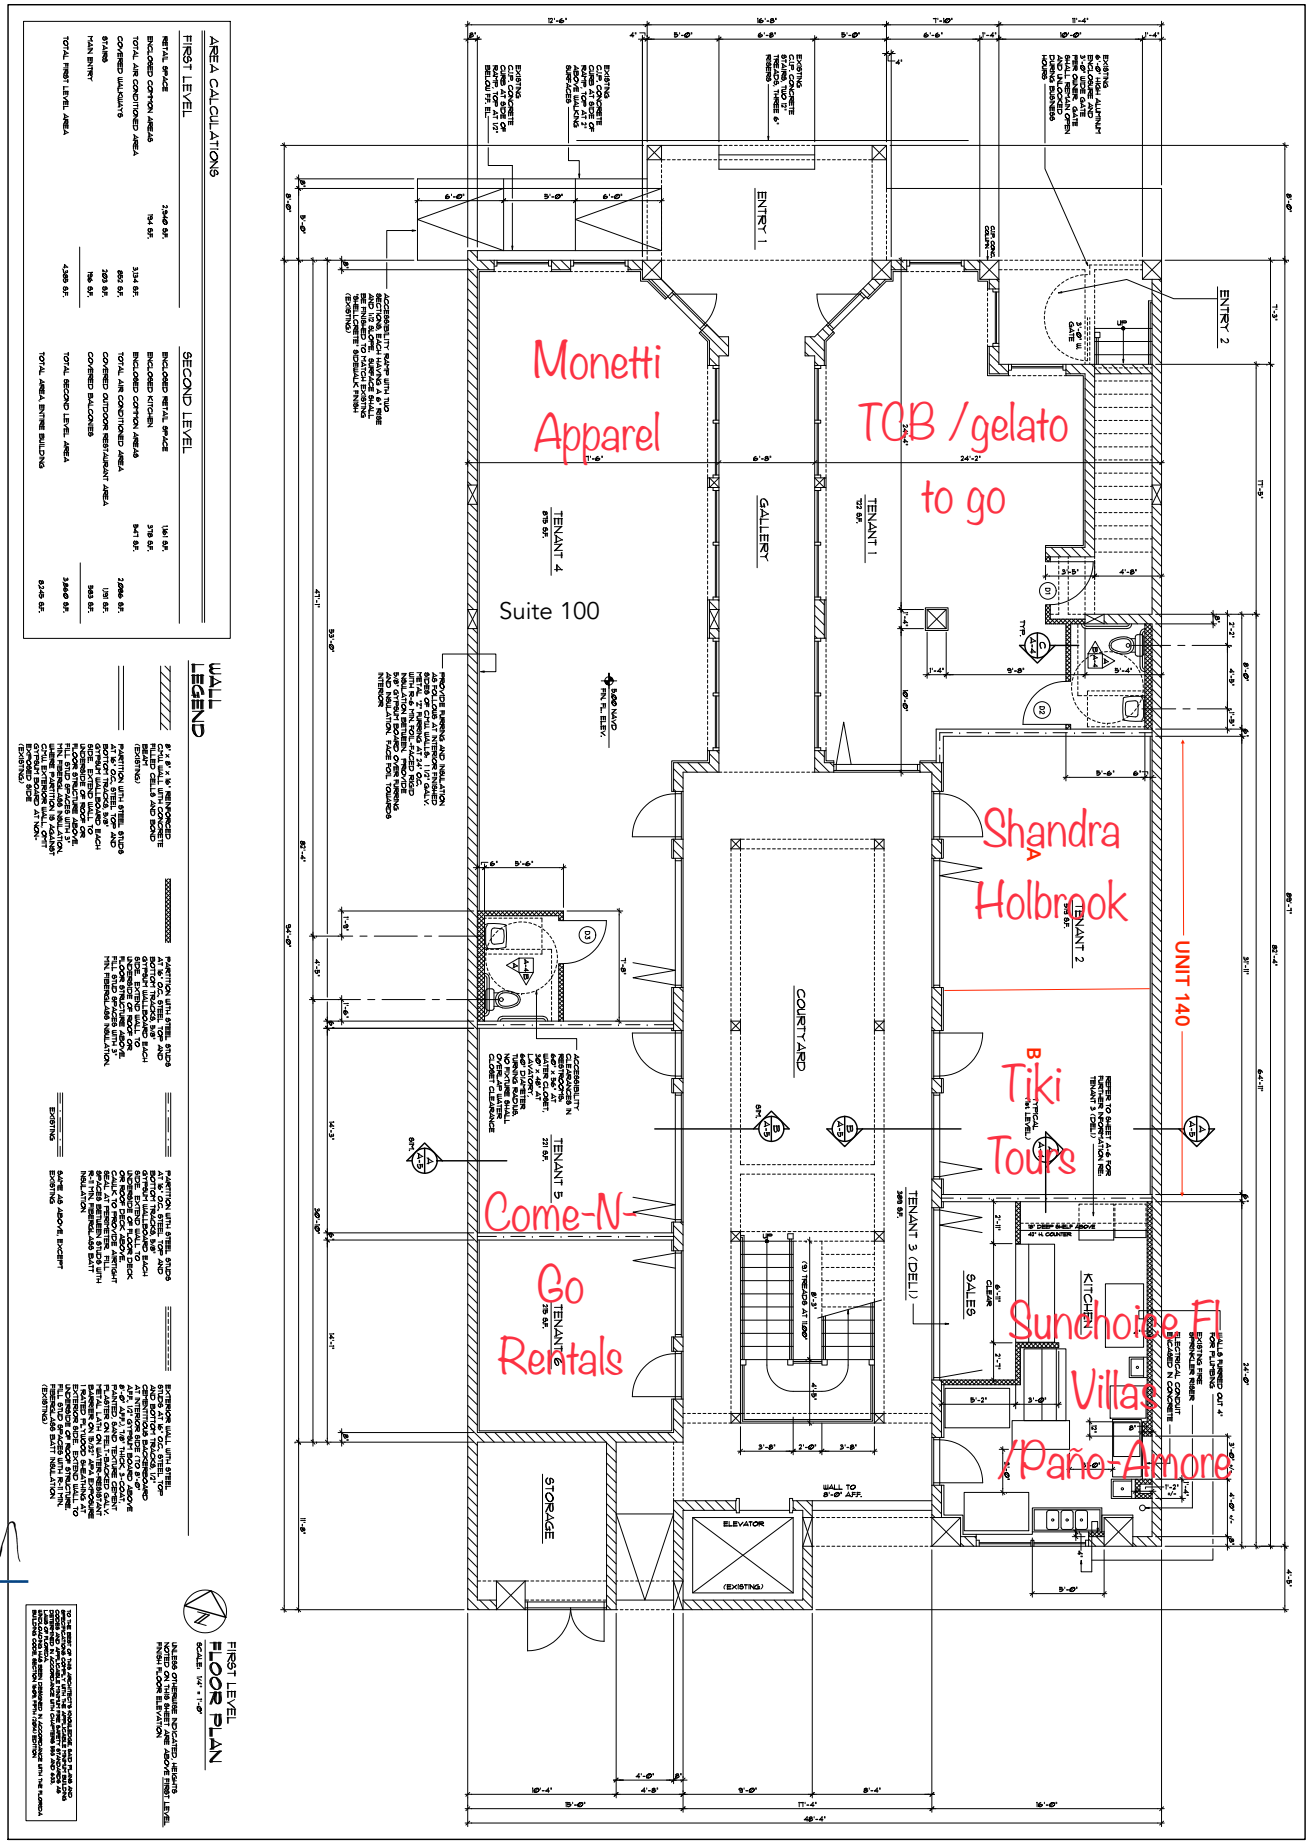

AREA CALCULATIONS

FIRST LEVEL		SECOND LEVEL	
RETAIL SPACE	2,940 SF.	ENCLOSED RETAIL SPACE	1,961 SF.
ENCLOSED COTTON AREAS	764 SF.	ENCLOSED KITCHEN	378 SF.
TOTAL AIR CONDITIONED AREA	3,704 SF.	ENCLOSED COTTON AREAS	947 SF.
COVERED WALKWAYS	850 SF.	TOTAL AIR CONDITIONED AREA	2,886 SF.
STAIRS	269 SF.	COVERED OUTDOOR RESTAURANT AREA	139 SF.
MAIN ENTRY	196 SF.	COVERED BALCONIES	363 SF.
TOTAL FIRST LEVEL AREA	4,369 SF.	TOTAL SECOND LEVEL AREA	3,949 SF.
		TOTAL AREA ENTIRE BUILDING	8,318 SF.

WALL LEGEND

8" x 8" x 16" REINFORCED FILLED CELLS AND MORE (EXISTING)

PARTITION WITH STEEL STUDS AT 16" O.C. STEEL TOP AND BOTTOM TRACKS, 5/8" GYPSUM WALLBOARD EACH SIDE, EXTEND WALL TO UNDERSIDE OF ROOF OR FLOOR DECK ABOVE, CAULK TO PROVIDE AIRTIGHT SEAL AT PERIMETER, FILL STUD SPACES WITH 3" THK. FIBERGLASS INSULATION

PARTITION WITH STEEL STUDS AT 16" O.C. STEEL TOP AND BOTTOM TRACKS, 5/8" GYPSUM WALLBOARD EACH SIDE, EXTEND WALL TO UNDERSIDE OF ROOF OR FLOOR DECK ABOVE, CAULK TO PROVIDE AIRTIGHT SEAL AT PERIMETER, FILL STUD SPACES WITH 3" THK. FIBERGLASS INSULATION

SAME AS ABOVE EXCEPT EXISTING

PARTITION WITH STEEL STUDS AT 16" O.C. STEEL TOP AND BOTTOM TRACKS, 5/8" GYPSUM WALLBOARD EACH SIDE, EXTEND WALL TO UNDERSIDE OF FLOOR DECK ABOVE, CAULK TO PROVIDE AIRTIGHT SEAL AT PERIMETER, FILL STUD SPACES BETWEEN STUD WITH 3" THK. FIBERGLASS BATT INSULATION

EXTERIOR WALL WITH STEEL STUDS AT 16" O.C. STEEL TOP AND BOTTOM TRACKS, 1/2" GYPSUM WALLBOARD ON INTERIOR SIDE TO BE PAINTED AS APPLICABLE, 1/2" EXTERIOR BOARD ABOVE PAINTED SAND TEXTURE CEMENT STUCCO FINISH, WEATHER RESISTANT BARRIER, METAL LATH ON WATER RESISTANT GYPSUM SHEATHING ON STEEL STUDS, FILL STUD SPACES WITH R-11 FIBERGLASS BATT INSULATION (EXISTING)

FIRST LEVEL FLOOR PLAN
SCALE: 1/4" = 1'-0"

ALL DOOR OPENINGS INDICATED HEREON NOTED ON THIS SHEET ARE ABOVE FIRST LEVEL FINISH FLOOR ELEVATION

TO THE BEST OF THE ARCHITECT'S KNOWLEDGE AND BELIEF, THE DESIGN OF THE BUILDING AND THE CONSTRUCTION DOCUMENTS PREPARED FOR THE BUILDING COMPLY WITH THE APPLICABLE MINIMUM ENERGY CONSERVATION CODE REQUIREMENTS IN EFFECT AT THE TIME OF PERMITTING OF THE BUILDING. THE BUILDING DESIGN WAS PREPARED IN ACCORDANCE WITH THE FLORIDA BUILDING CODE, ENERGY CONSERVATION 6TH EDITION (2017)

DS RM

DS LP

TENANT INTERIOR COMPLETIONS
119 BRIDGE STREET
BRADENTON BEACH, FLORIDA

Randall Paul Sample
ARCHITECT AR 0018944
46 NORTH WASHINGTON BOULEVARD SUITE 12
SARASOTA, FLORIDA 34236 p (941) 362-6414
E-MAIL: rpsarchitect@gmail.com

SEAL
RANDALL PAUL SAMPLE AR 0018944

REVISIONS

SHEET A-1 OF 6
DATE 11/16/17
FILE 17027